EXTERNAL ELEVATIONS

IF IN DOUBT ASK

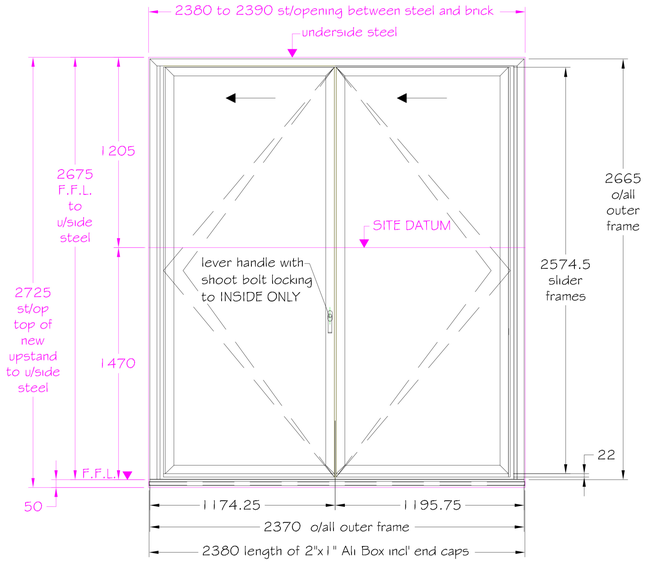

EXTERNAL VIEW ON SLIDE / FOLD DOOR : D.2

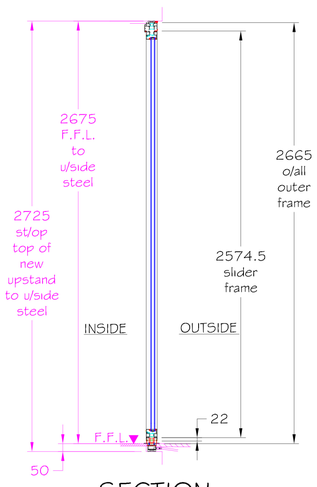

SECTION

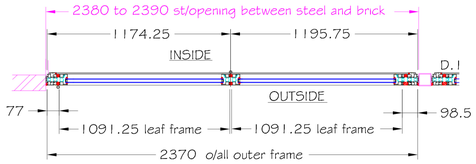

PLAN DOORS CLOSED

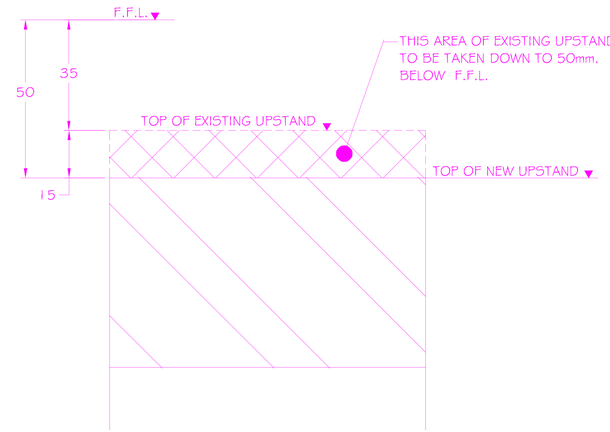

DETAIL OF EXISTING UPSTAND TO BE REMOVED BY BUILDER

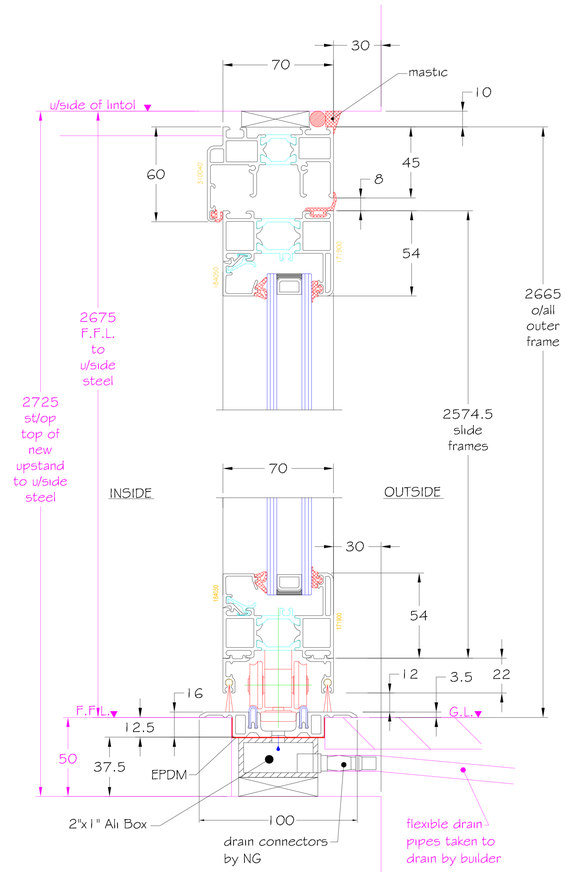

ENLARGED SECTION

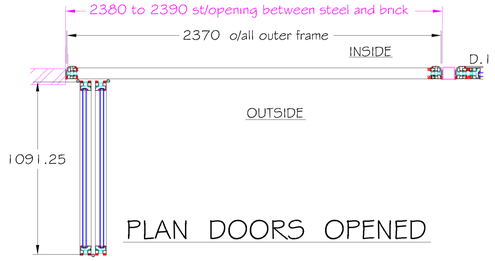

PLAN DOORS OPENED

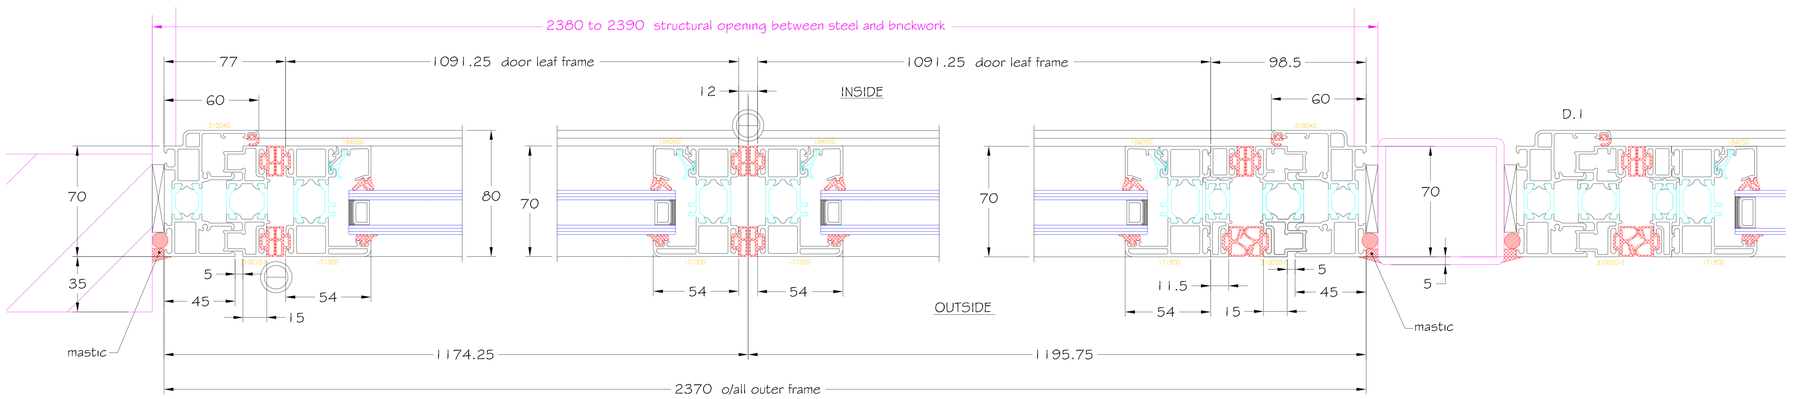

ENLARGED PLAN

SPECIFICATION

SYSTEM: SCHUCO AS5 70 FD

FINISH

P P COATED TO INTERPOND D
RAL 1036 SEMI GLOSS 60%

GLASS

LOW IRON GLASS

6mm. CLEAR TOUGHENED
16mm. ARGON FILLED, WARM EDGE SPACER
6mm. SOLAR GLASS SN70 / 35

SPACER COLOUR : BLACK

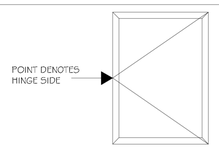

SYSTEM RELATED HARDWARE

BOTTOM ROLLER HINGE,

TOP GUIDE HINGE,

HANDLE WITH SHOOTBOLT LOCKING INSIDE,

FACE DRAIN AS PER SYSTEM,

IRONMONGERY FINISH TO BE SILVER

1No: 2" x 1" x 2380 long ALI BOX SECTION INCLUDING END CAPS

THIS THRESHOLD DETAIL IS NOT COMPLETELY WEATHERPROOF

ALL ITEMS SHOWN IN MAGENTA BY OTHERS

SUPPLY AS FLAT PACK

PLEASE VIEW THE DRAWING AND TICK APPROPRIATE BOX BELOW AND SIGN

STATUS A	☐	APPROVED FOR PRODUCTION
STATUS B	☐	APPROVED WITH COMMENT
STATUS C	☐	RESUBMIT FOR APPROVAL

MANUFACTURE CAN ONLY COMMENCE ONCE APPROVAL STATUS A or B HAS BEEN RECEIVED

ISSUED FOR APPROVAL

REV	AMENDMENT	DATE
C		
B		
A	Finish colours added Glass spec updated	05-12-18

SITE
MR I YOUNG
4 ORCHID STREET
SHEPHERDS BUSH
LONDON
W12 0SY

ARCHITECT

CONTRACTOR

TITLE
2 PANE SLIDE / FOLD DOOR SET
OUTWARD OPENING STACKING LEFT

DRAWN	DATE	SCALE
AH	30-11-18	1-2, 1-20 @ A1

FUSION GLAZING SYSTEMS
UNIT 2, CHILTERN BUSINESS VILLAGE, ARUNDEL ROAD
UXBRIDGE, MIDDLESEX, UB8 2SN
E-mail: info@northoltglass.co.uk
TEL: 01895 206650 FAX: 01895 238471

DRG.No. FGS - 18 - 2346 - 02

REV A